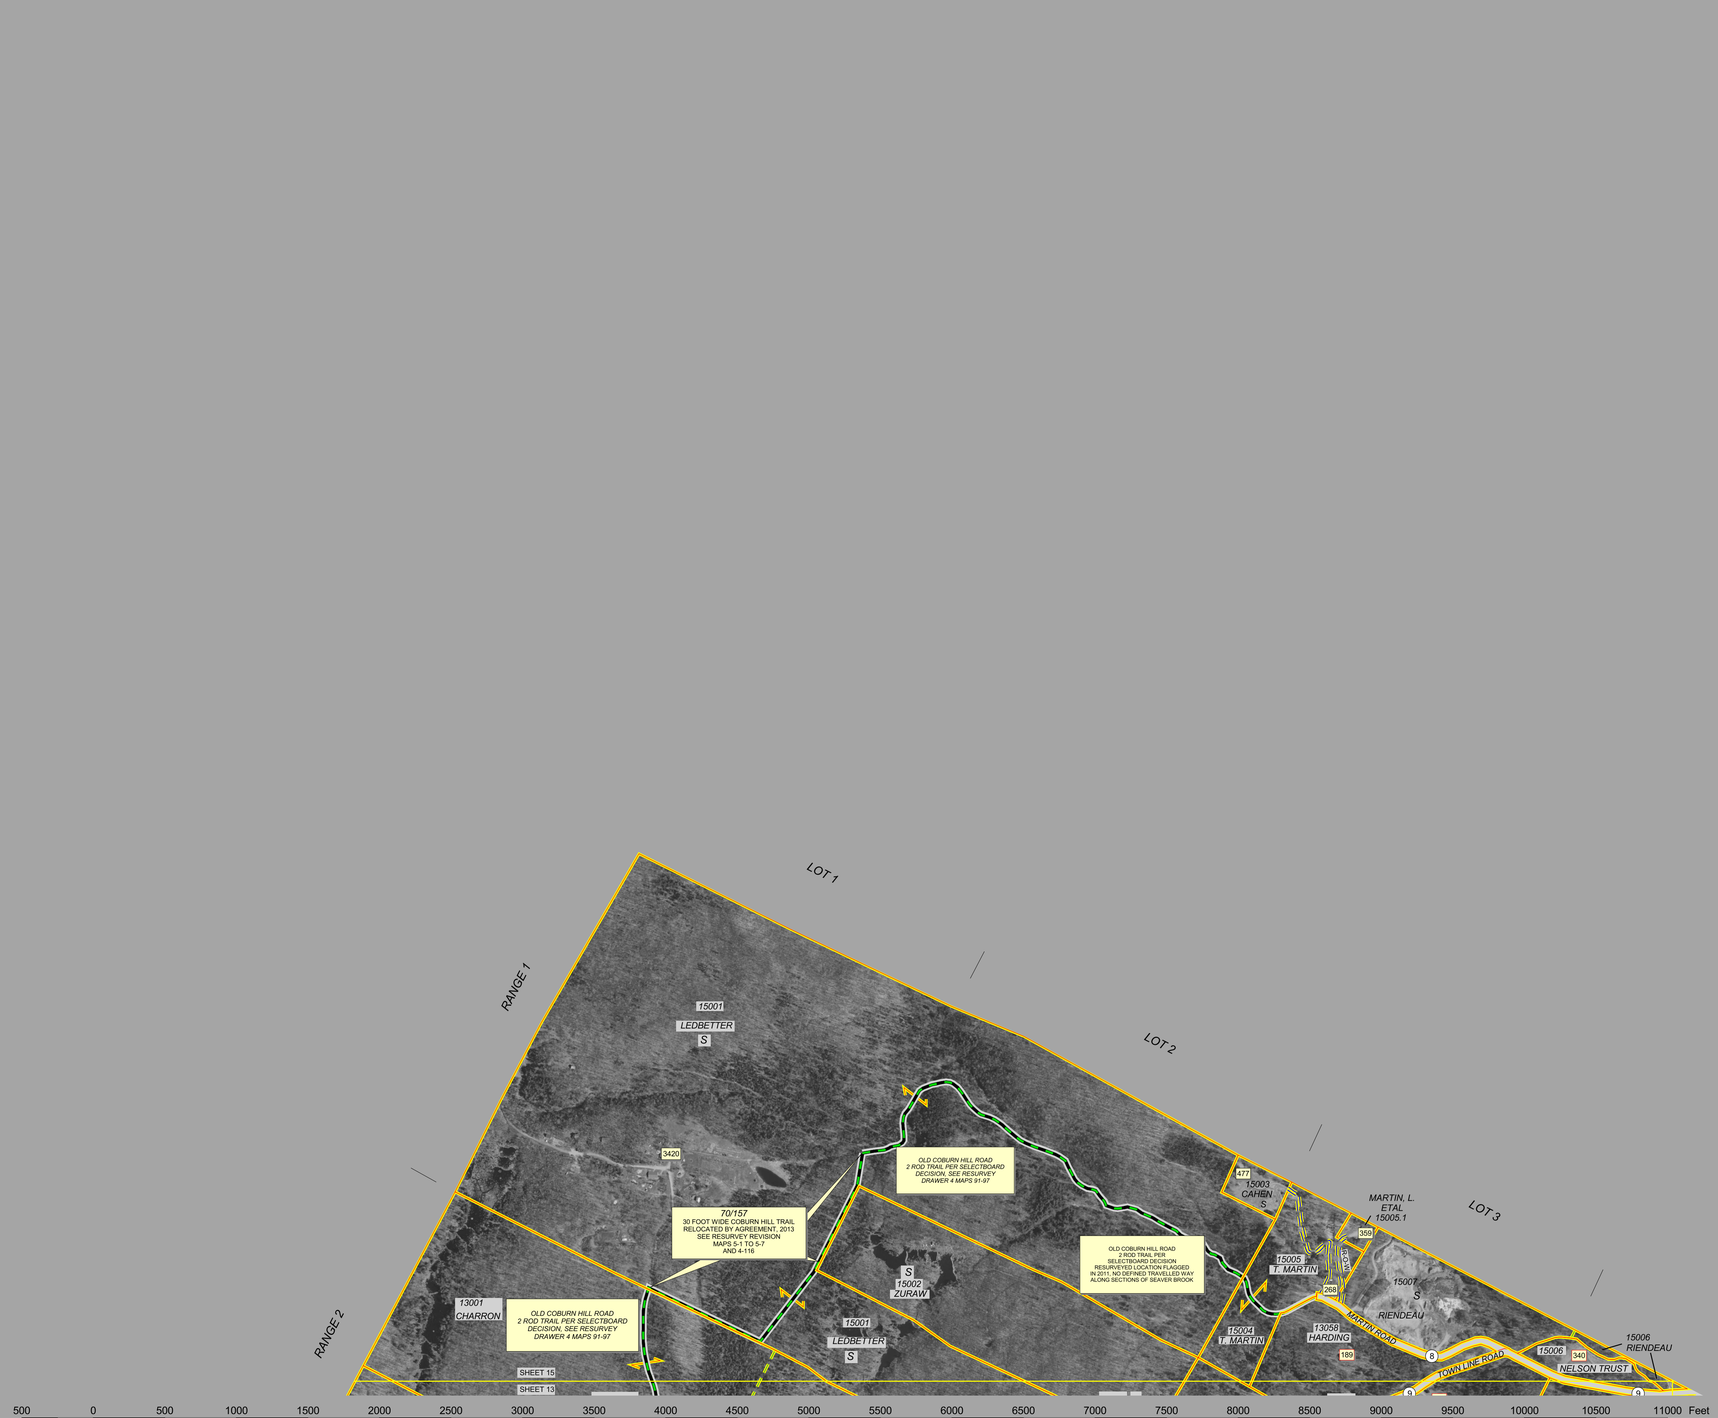

N

W E

S

VERMONT COORDINATE SYSTEM GRID NORTH
APPROXIMATE MAGNETIC DECLINATION
16 DEGREES WEST

SCALE 1 INCH = 500 FEET

LEGEND

- APPROXIMATE PARCEL BOUNDARY
- UNCERTAIN PARCEL BOUNDARY
- *01065* MAP IDENTIFICATION NUMBER: (MAP 01, PARCEL 065)
- *S* SURVEY OR MAP ON FILE, SEE INDEX
- INTERIOR PARCEL BOUNDARY, COMMON OWNERSHIP
- LAND HOOK, INDICATES COMMON OWNERSHIP OF CONTIGUOUS PARCELS ACROSS ROAD OR STREAM
- 999 E-911 ADDRESS
- TOWN MAINTAINED GRAVEL ROAD
- 24 TOWN ROAD NUMBER
- PAVED TOWN ROAD OR STATE HIGHWAY
- (PVT) PRIVATE ROAD
- CLASS 4 ROAD OR TRAIL, PRIVATE ROAD OR RIGHT OF WAY / EASEMENT

TOWN OF
CRAFTSBURY
ORLEANS COUNTY, VERMONT

PARCEL IDENTIFICATION MAP
SHEET 15

15

14	13	12	11
10	9	8	7
6	5	4	3
	2	1	

PREPARED BY

MUTRUX SURVEYS
INCORPORATED
CRAFTSBURY COMMON, VT. -- (802)586-7521

THIS MAP IS INTENDED TO PROVIDE A GRAPHIC REFERENCE TO AID IN THE RESEARCH OF LAND PARCEL BOUNDARIES AND LOCATIONS WITHIN THE TOWN OF CRAFTSBURY. IT IS NOT A SURVEY AND MAY NOT BE REFERENCED IN DOCUMENTS OF CONVEYANCE. ALL INFORMATION SHOULD BE INDEPENDENTLY VERIFIED BY THE USER AND ANY ERRORS OR OMISSIONS NOTED SHOULD BE REPORTED TO MUTRUX SURVEYS, INC. OR THE TOWN CLERK. REFER TO THE SURVEY MAPS AND OTHER DOCUMENTS NOTED IN THE ACCOMPANYING INDEX FOR SPECIFIC DATA.

UPDATED TO FEBRUARY 2024
ORTHOPHOTOGRAPHY 2018

15